




1 Roof Plan
1 : 200



2 First Floor Plan
1 : 100

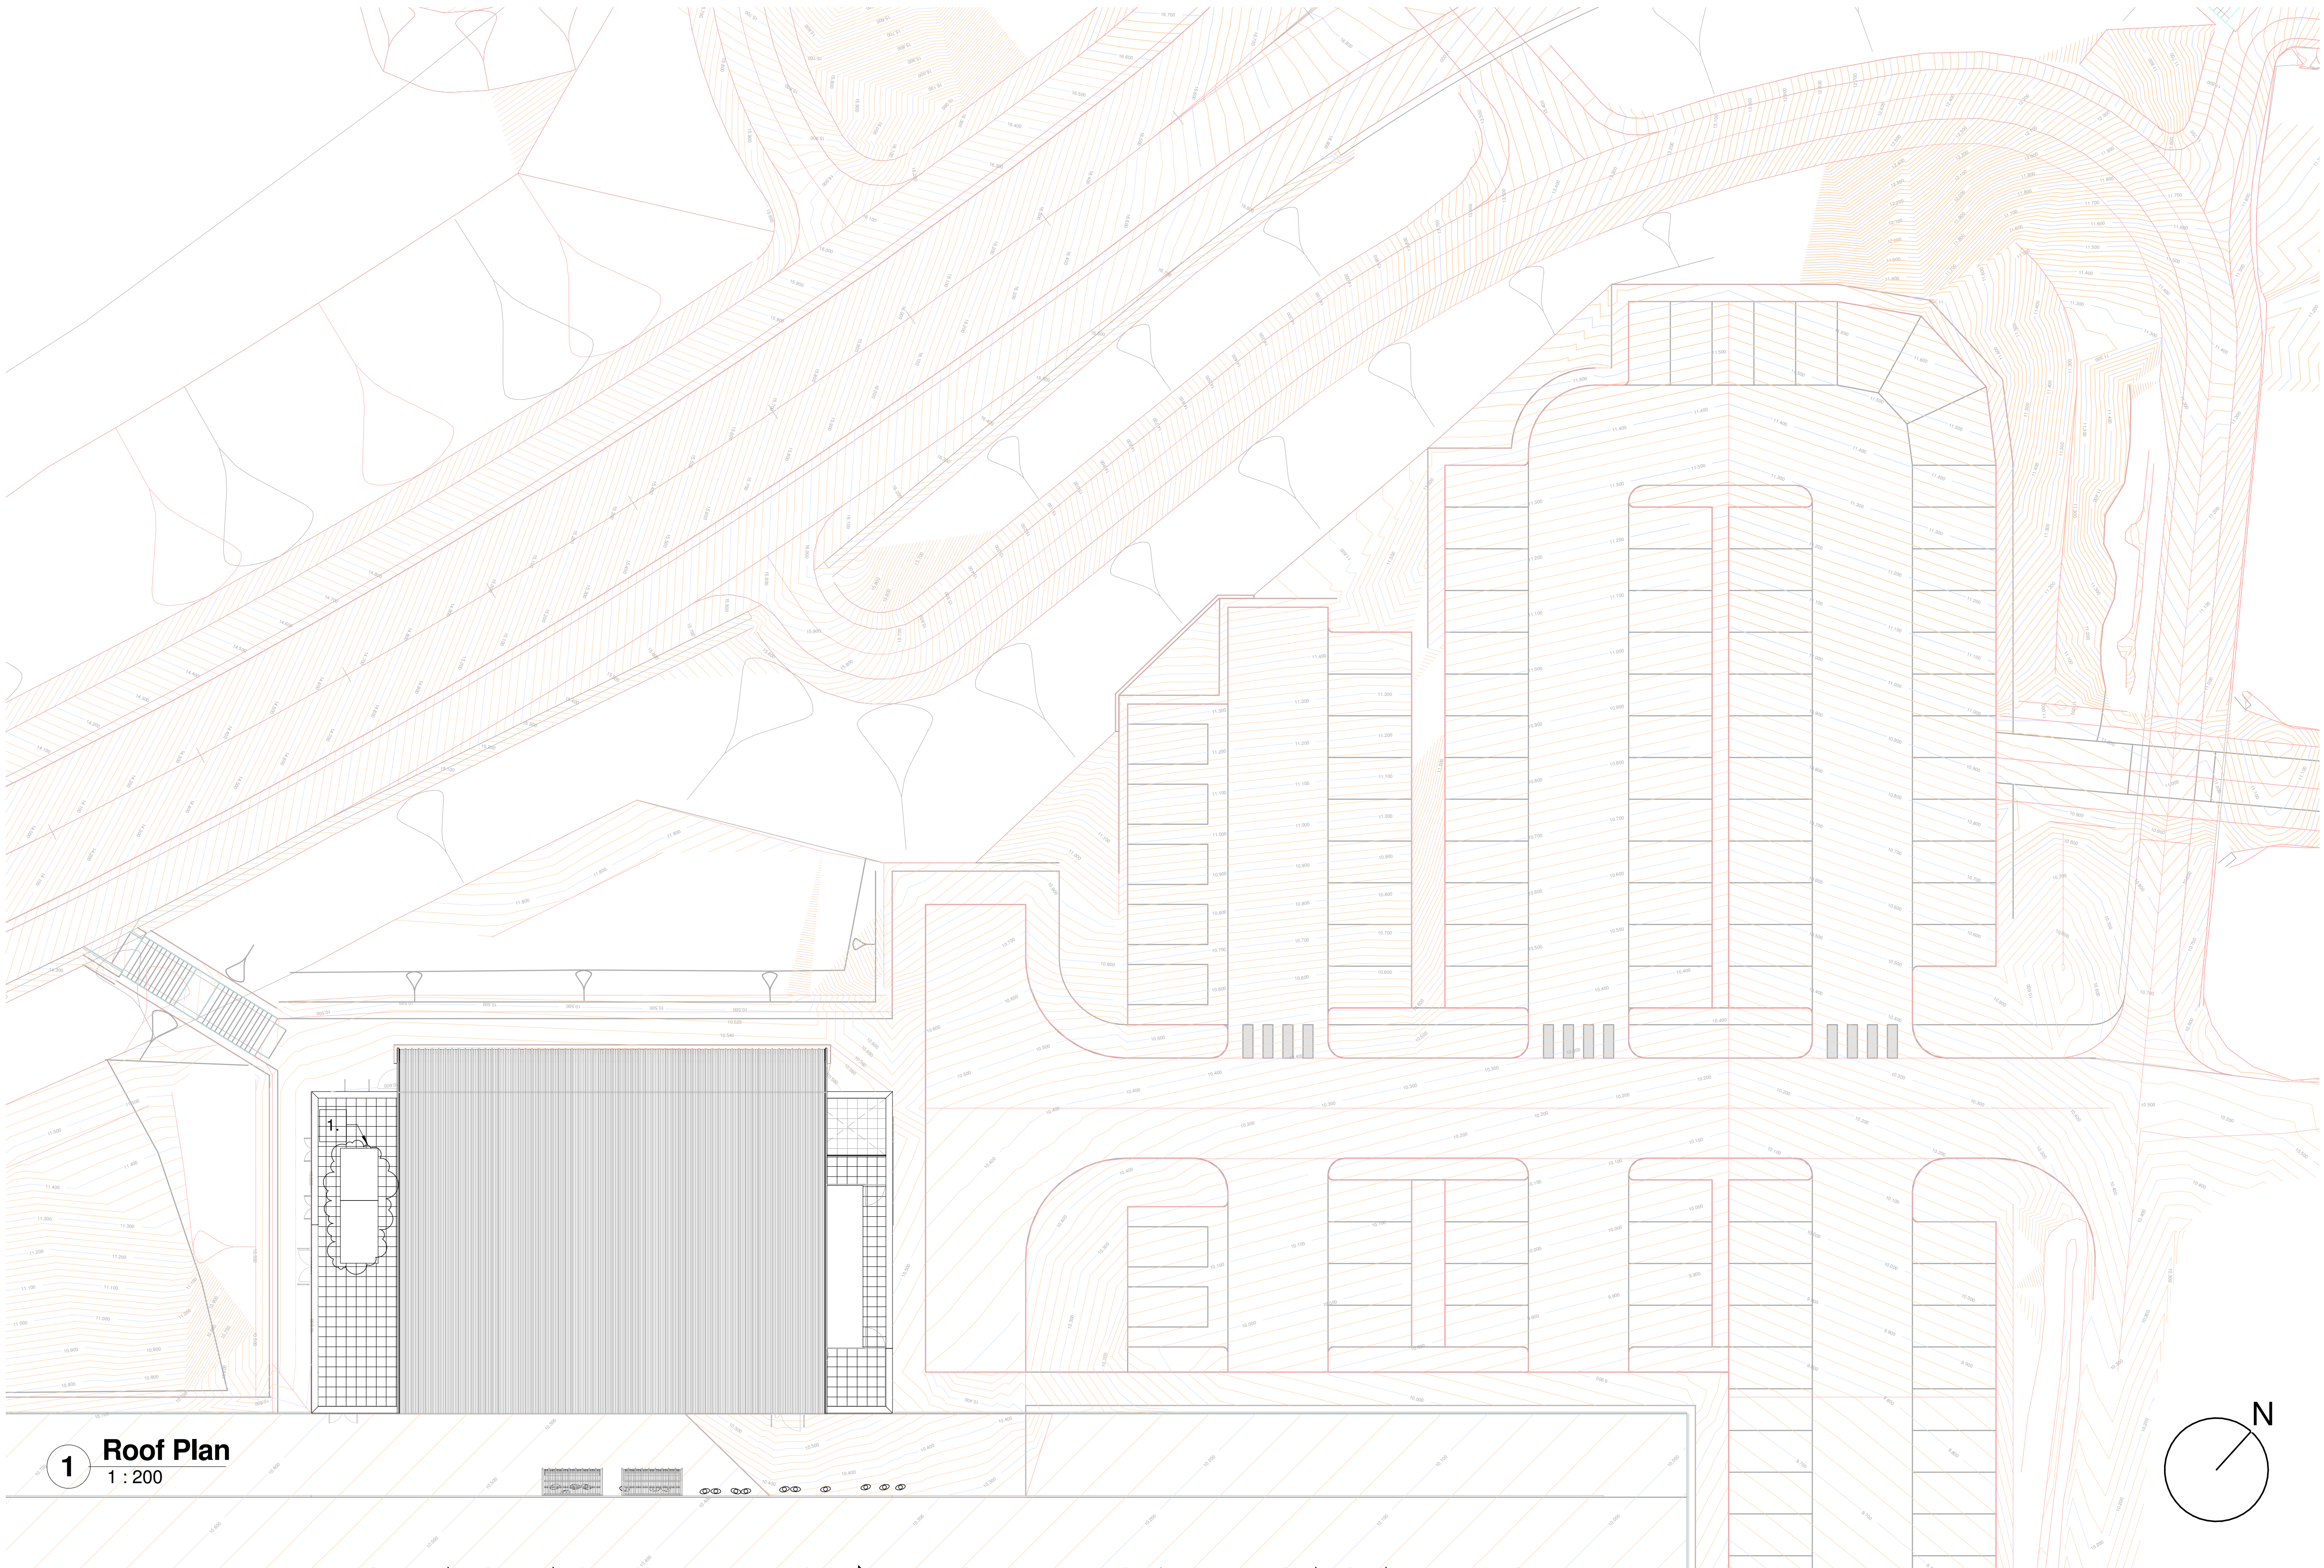

3 Ground Floor Plan
1 : 100

COPYRIGHT, DESIGNS AND PATENTS ACT 1988.
This drawing may not be reproduced, copied or used in any way without the written permission of the Director of Development & Infrastructure.
© THE HIGHLAND COUNCIL.

Notes

Information from the Ordnance Survey mapping with the permission of the Controller of Her Majesty's Stationery Office. Crown Copyright.
Unauthorised reproduction infringes Crown copyright and may well be prosecution or civil proceedings.
The Highland Council 2014 101021369

NOTE:
1. For revision details refer to document issue register

As Issued	BL	RM	12/05/16	C2
Status Change from Ix to A - Issued for Construction	BL	RM	13/03/16	C1

Revision Details				
Drawn By	Check By	Check Date	S/A	

CAPITA
Architecture
Kingmoor Business Park, Carlisle, Cumbria
01228 673000
www.capitalymmonds.co.uk
Capita Property and Infrastructure Ltd.

The Highland Council
Comhairle na Gaidhealtachd
DEVELOPMENT & INFRASTRUCTURE
PROJECT DESIGN UNIT
Osprey House
Ainness Point Business Park
Ainness, IV17 0UP
Phone : 01349 886741
Fax : 01349 886749
E-Mail : j.m.mitch@highland.gov.uk

Inverness West Link Stage 1 & Canal
Park Enhancement

Clubhouse
General Arrangement Plans

Scale @ A0
As indicated

Drawn	RAW	Date	19/11/2015
Checked	RW	Date	19/11/2015

Project No.	CS/072660	Status	A
Drawing No.	HR57141CAP 00	SGN DR	A Z061-001

Project
Page
Zone
Level
No/type
Use
Number
Revision
C2